
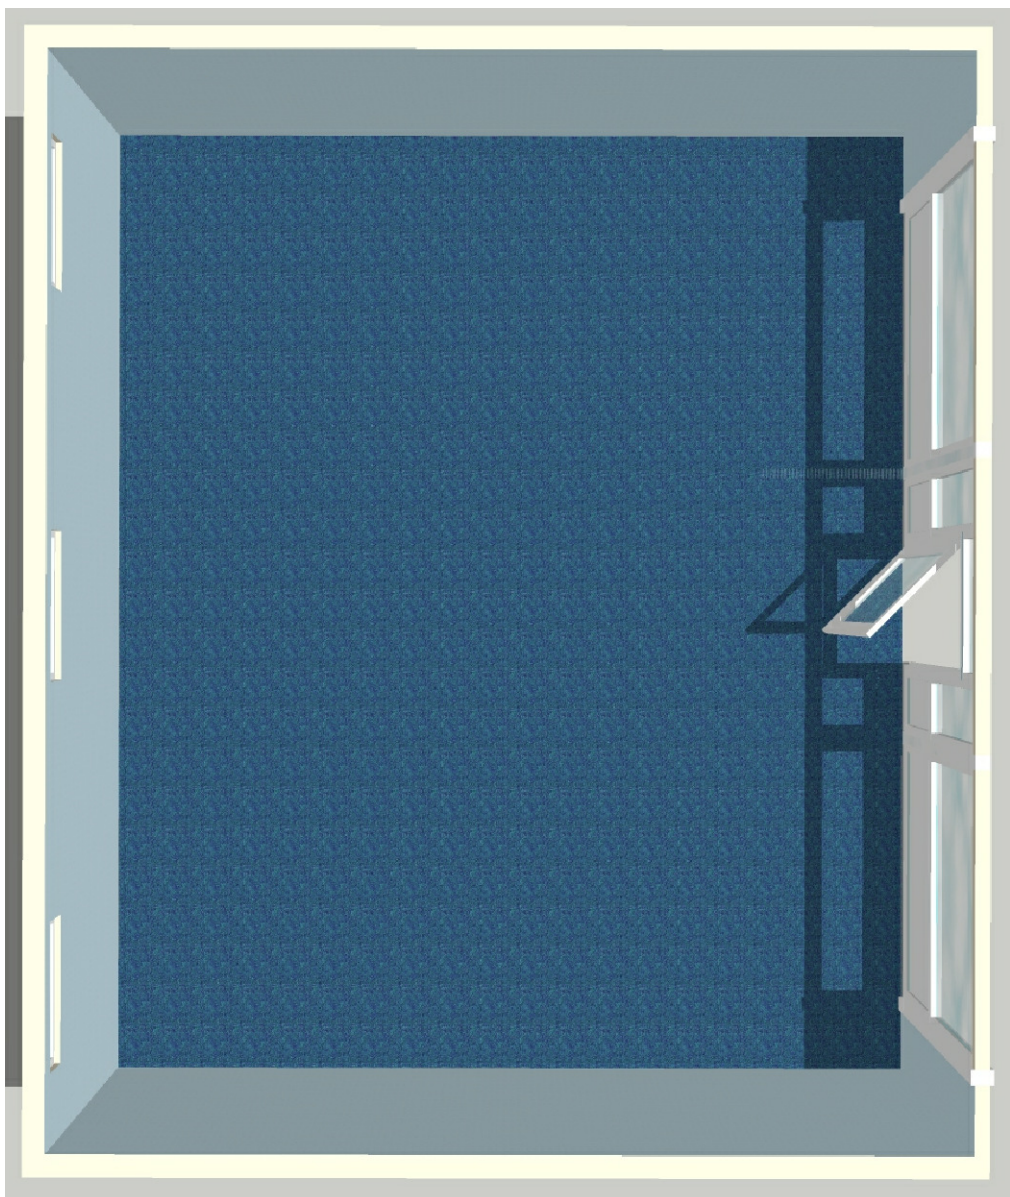
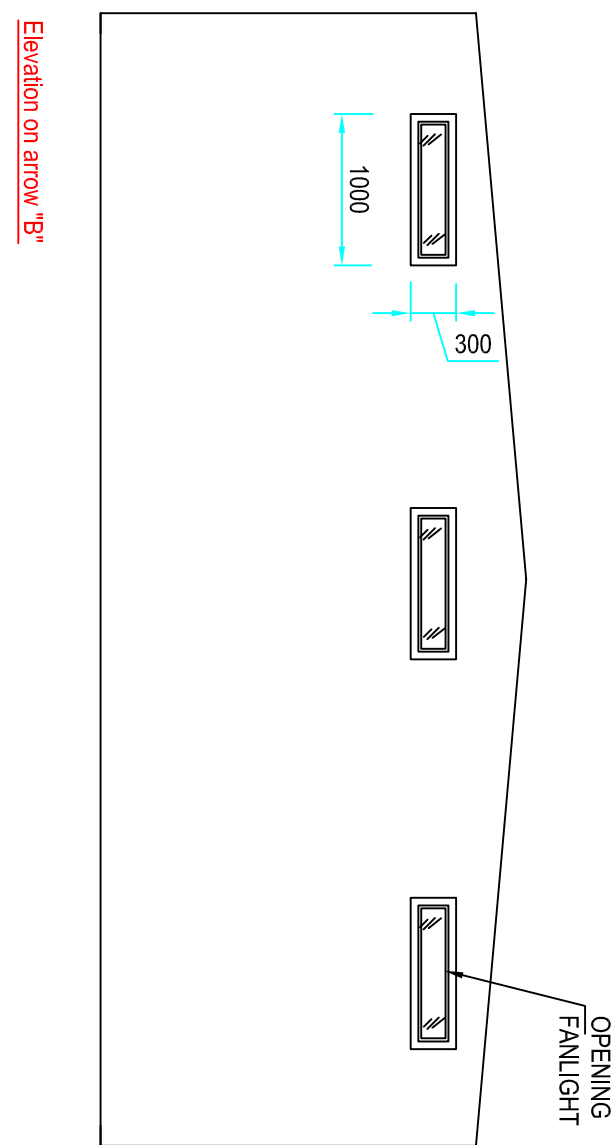
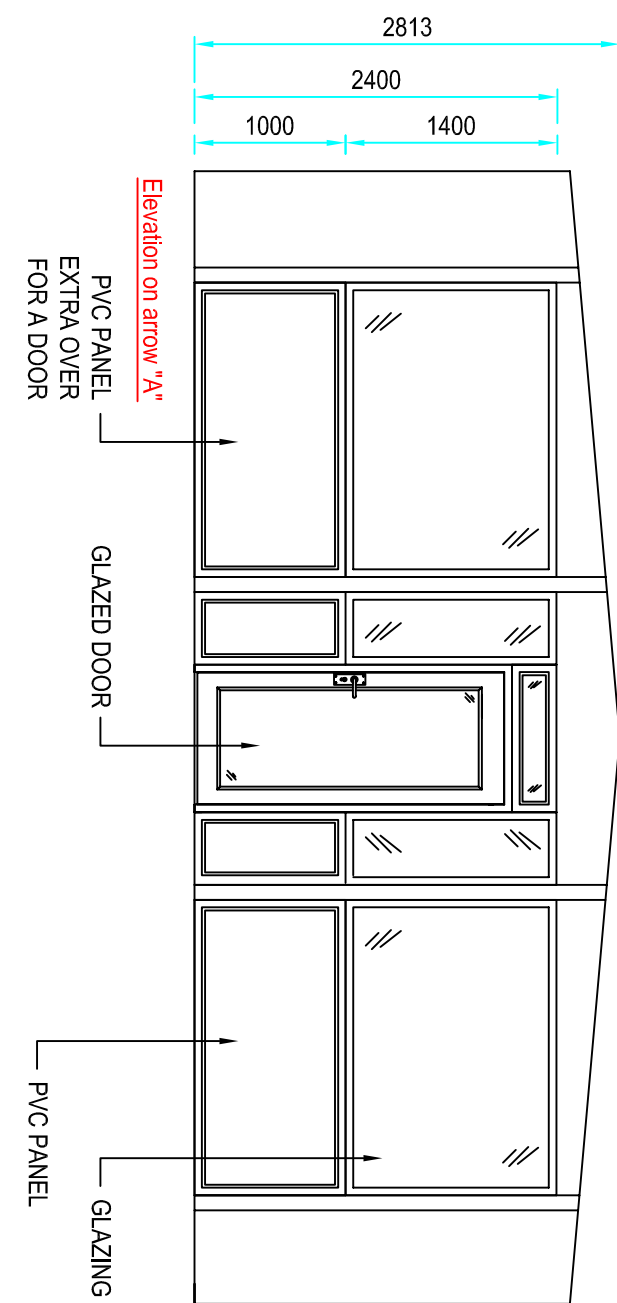


PROPOSED PLAN

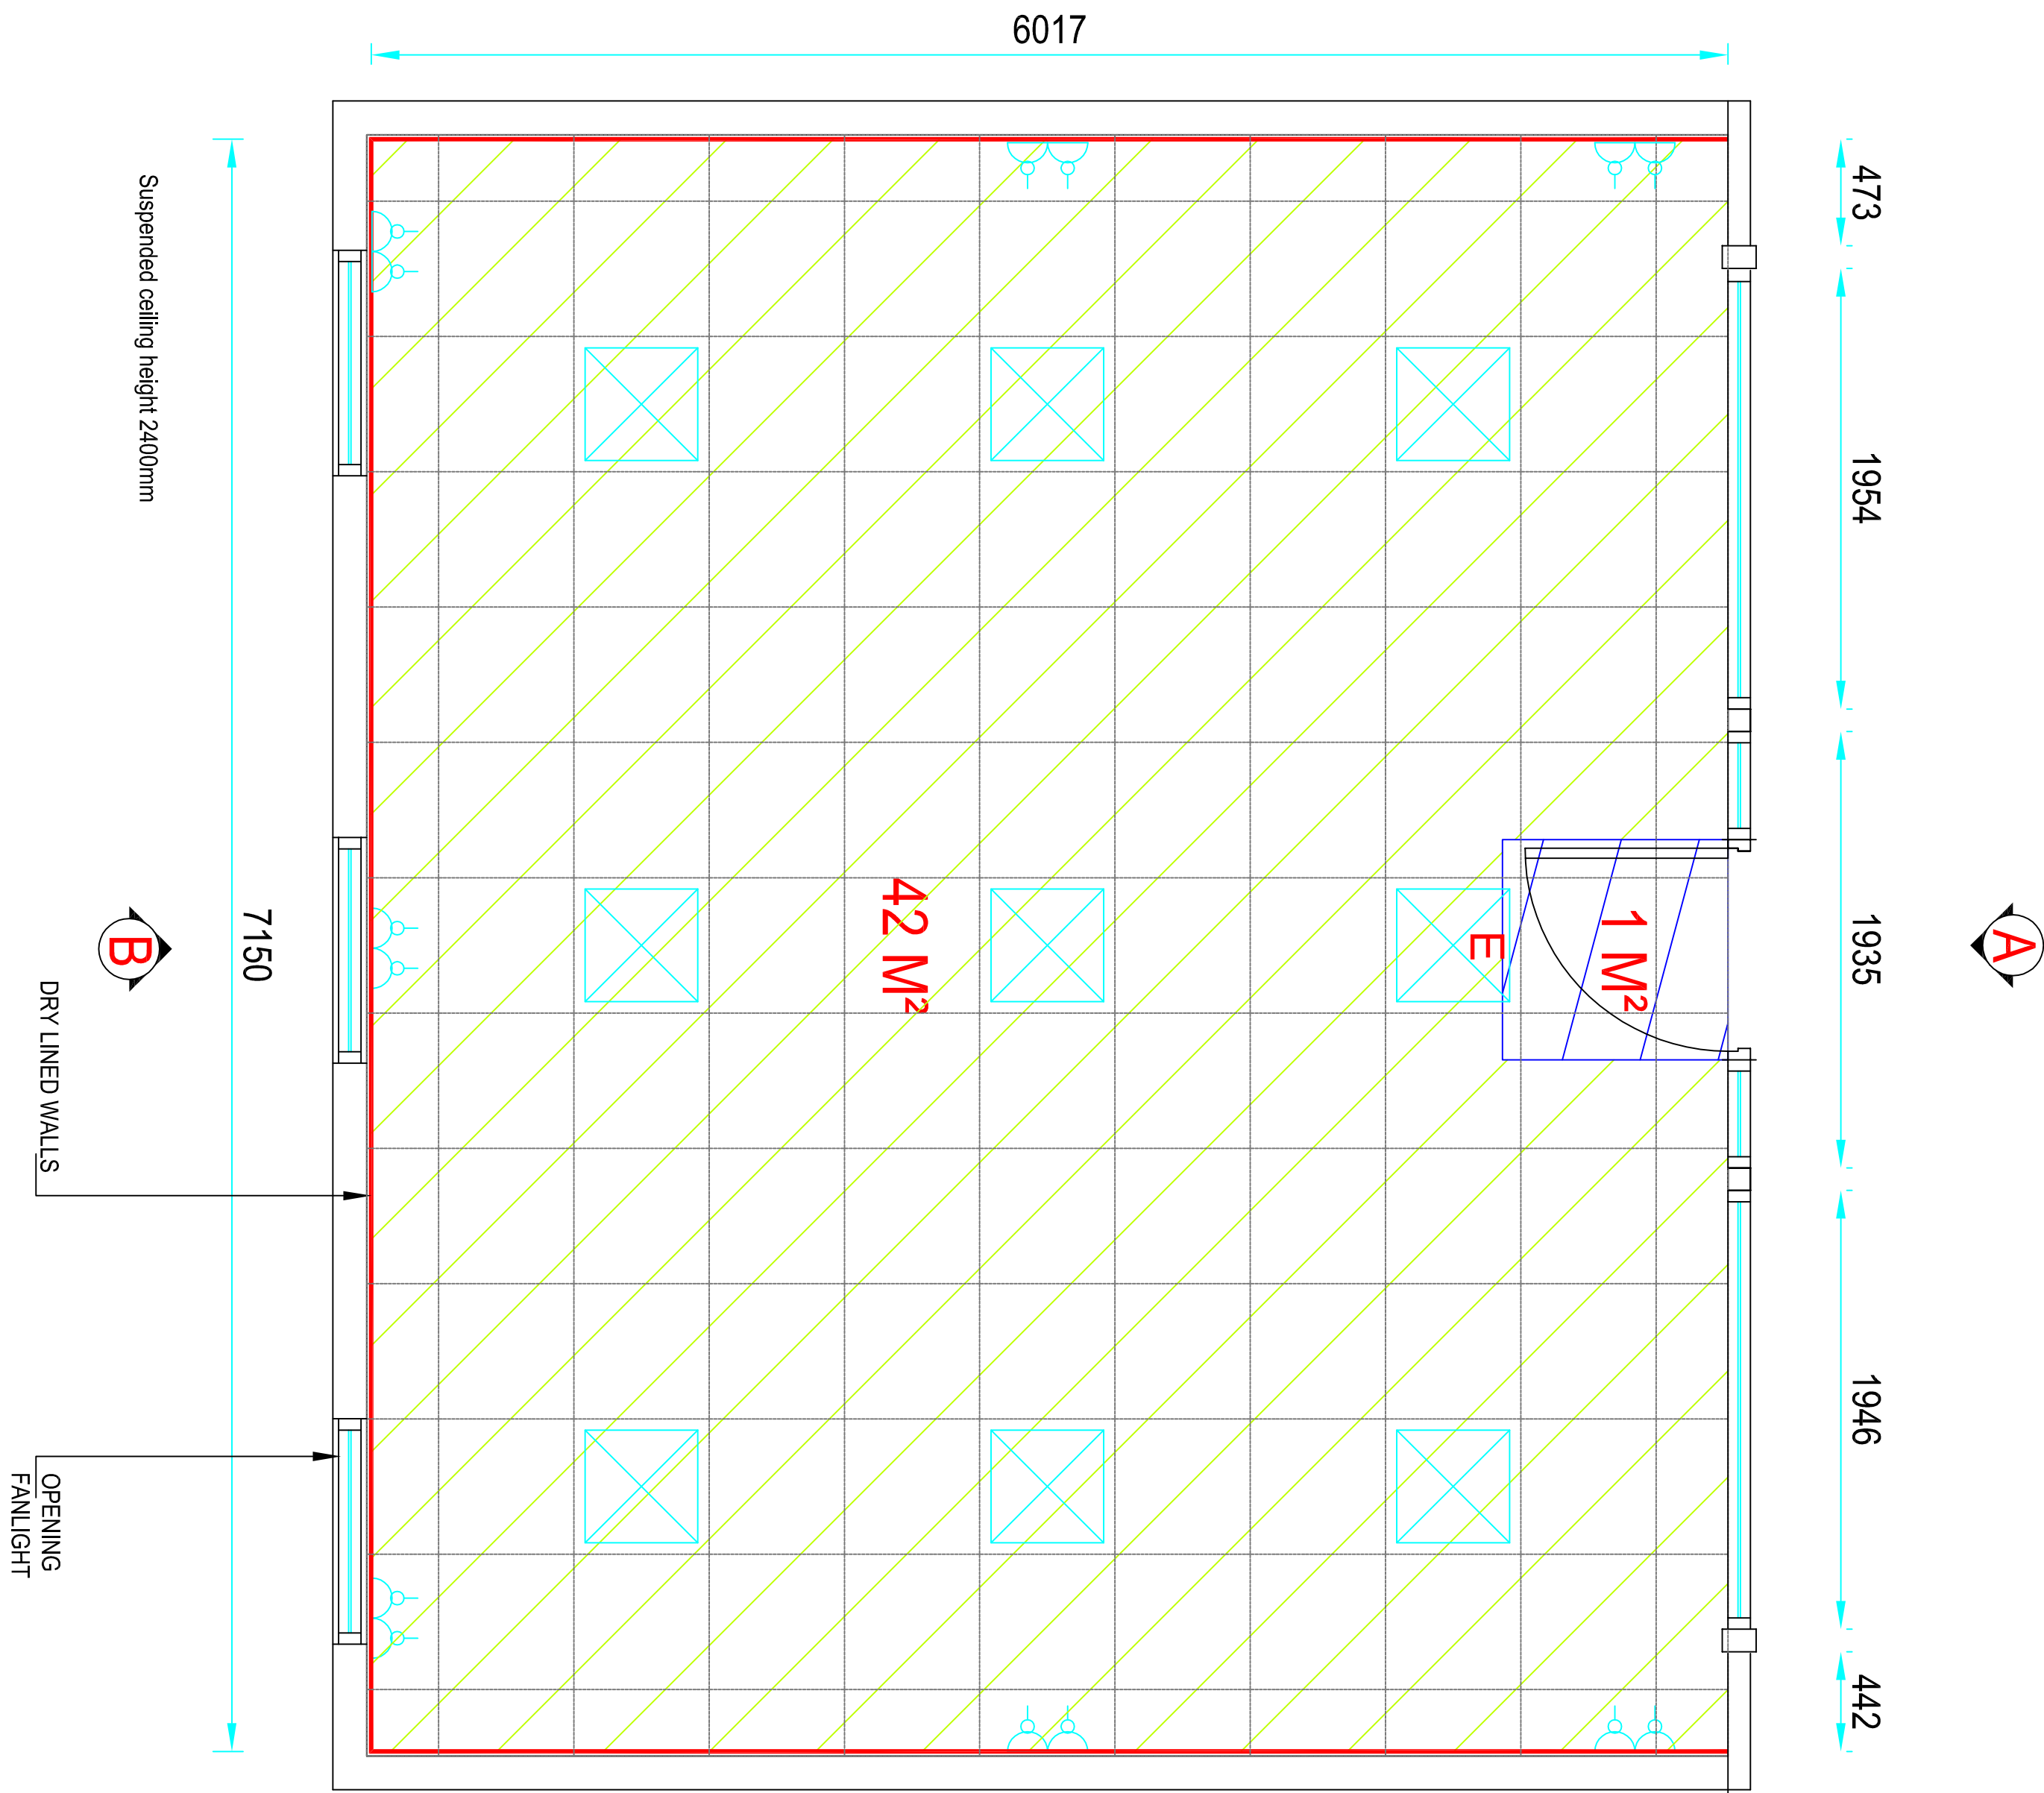

NOTES			
All dimensions to be checked on site			
Finishes: Standard Colour White or Grey, Wall Covering Muraltec Mural Cover or Lambour, Doors Koto or Sapele Veneer Finish, Glass 6mm or 8mm Clear or Tinted, Door frames SAA type or similar			
REVISIONS			
Rev	Description	Date	By / Checked
A	Partition re-design	13/09/13	PJH -
B	Partition re-design	23/10/13	PJH -
C	Design redrawn due to new dimensions	14/08/14	PJH -

KEY

- CARPET
- ENTRANCE MAT WELL
- SUSPENDED CEILING
- PARTITIONING
- DRY LINING
- TWIN SOCKET
- 600 x 600mm Recessed Light
- 600 x 600mm Recessed Light with built in emergency light

NO PARTITIONING

